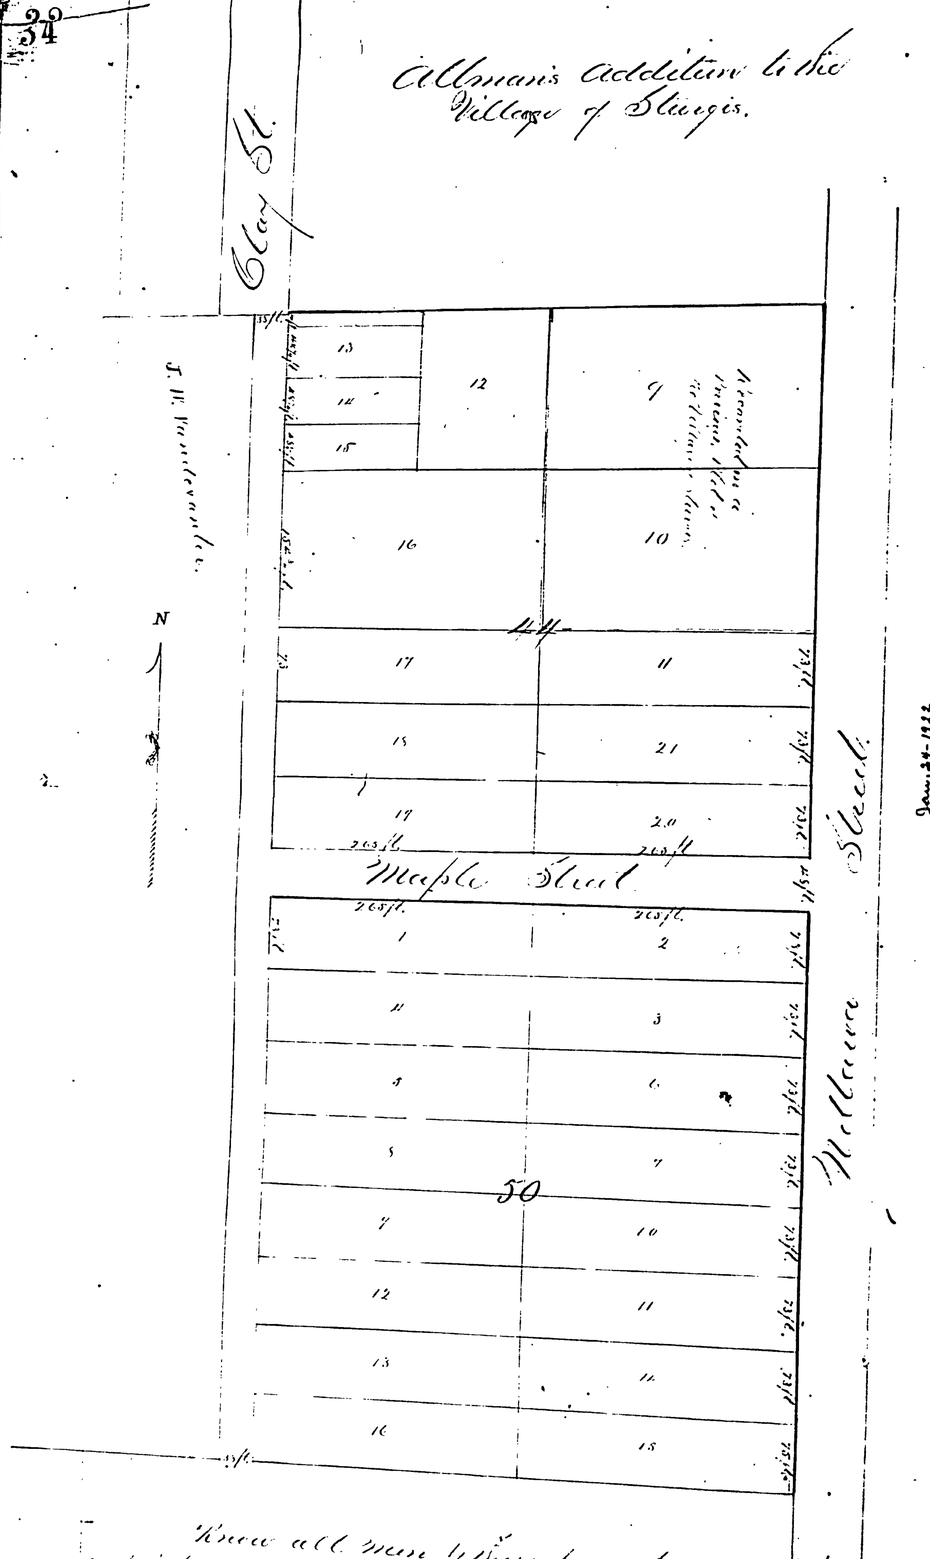

Know all men by these presents, that I William Allman, proprietor of the accompanying plat entitled "Allman's addition to the Village of Sturgis" the same being owned by me and located upon the E½ of NW¼ of Sec. 12 in Town 5 South of Range 10 W. do hereby give and grant all Streets laid out in said plat, to the Public for the use of the Public, agreeably to the Statute in such case made & provided.
Witness my hand & seal this 7th day of August A.D. 1866
Executed in Presence of L. A. Claffy A. Claffy } Wm Allman (Seal)

State of Michigan }
County of St Joseph } ss On this 7th day of August A.D. 1866 before me a Notary Public in and for said County personally came the above named William Allman, Proprietor of the accompanying plat, known to me to be the person described in & who executed the same & acknowledged the same to be his free act and deed.

L. A. Claffy
Notary Public

Entered for record Aug 7. 1866 }
at 4½ o'clock P.M. }

United States to Nathan Coolidge

The United States of America.

To all to whom these Presents shall come, Greeting:

Whereas, in pursuance of the Act of Congress, approved September 28th 1850, entitled "An act granting Bounty Land to certain Officers and Soldiers who have been engaged in the military service of the United States", Warrant No. 19.797 for 40 acres issued in favor of John Grubb Private in Captain Campbell's Company Pennsylvania Militia War 1812 has been returned to the General Land Office, with evidence that the same has been duly located upon the South East quarter of the North West quarter of Section Twenty nine in Township five South of Range Twelve West in the District of Lands subject to sale at Kalamazoo Michigan containing forty acres according to the Official Plat of the Survey of the said Land returned to the General Land Office by the Surveyor General, which has been assigned to Nathan Coolidge, Now Know Ye, That there is therefore granted by the United States unto the said Nathan Coolidge the tract of land above described.

To have and to hold the said tract of land, with the appurtenances thereof, unto the said Nathan Coolidge and to his heirs and assigns forever. In Testimony Whereof, I Franklin Pierce President of the United States of America, have caused these Letters to be made Patent and the Seal of the General Land Office to be hereunto affixed. Given under my hand at the City of Washington the first day of August in the year of our Lord one thousand eight hundred and fifty three, and of the Independence of the United States the eighty eighth.

(Seal)

By the President: Franklin Pierce

By Jno K. Wheeler asst Secy

H. Granger
Recorder of the General Land Office

Record of Miscellaneous Military Grants. Vol. 132 Page 456 } E